ENGINEERED WOOD FLOORING

TILE 1

TILE 2

CARPET

MARMOLEUM

**HOUSE AREA**

**1ST FLOOR = 2109 S.F.**
**2ND FLOOR = 650 S.F.**
**TOTAL = 2759 S.F.**

**GARAGE = 838 S.F.**

1 OVERALL FLOOR PLAN: FIRST FLOOR
1/4" = 1'-0"

NE45 ARCHITECTURE
1627 W. MAIN. ST, SUITE 325
BOZEMAN, MT 59715
406-599-6213
www.ne45arch.com

# FLANDERS - HOUSE D

TBD, BOZEMAN, MONTANA 59715

| 1 | DESCRIPTION | DATE |
|---|---|---|

Issued

| | |
|---|---|
| Project Number | 16030 |
| Date | 06.22.17 |
| Drawn By | NE45 |
| Checked By: | NE45 |

Copyright:
ALL DRAWN AND WRITTEN INFORMATION APPEARING SHALL NOT BE DUPLICATED, DISCLOSED OR OTHERWISE USED WITHOUT THE WRITTEN CONSENT OF NE45 ARCHITECTURE

Sheet Name
FIRST FLOOR PLAN

**A-101**

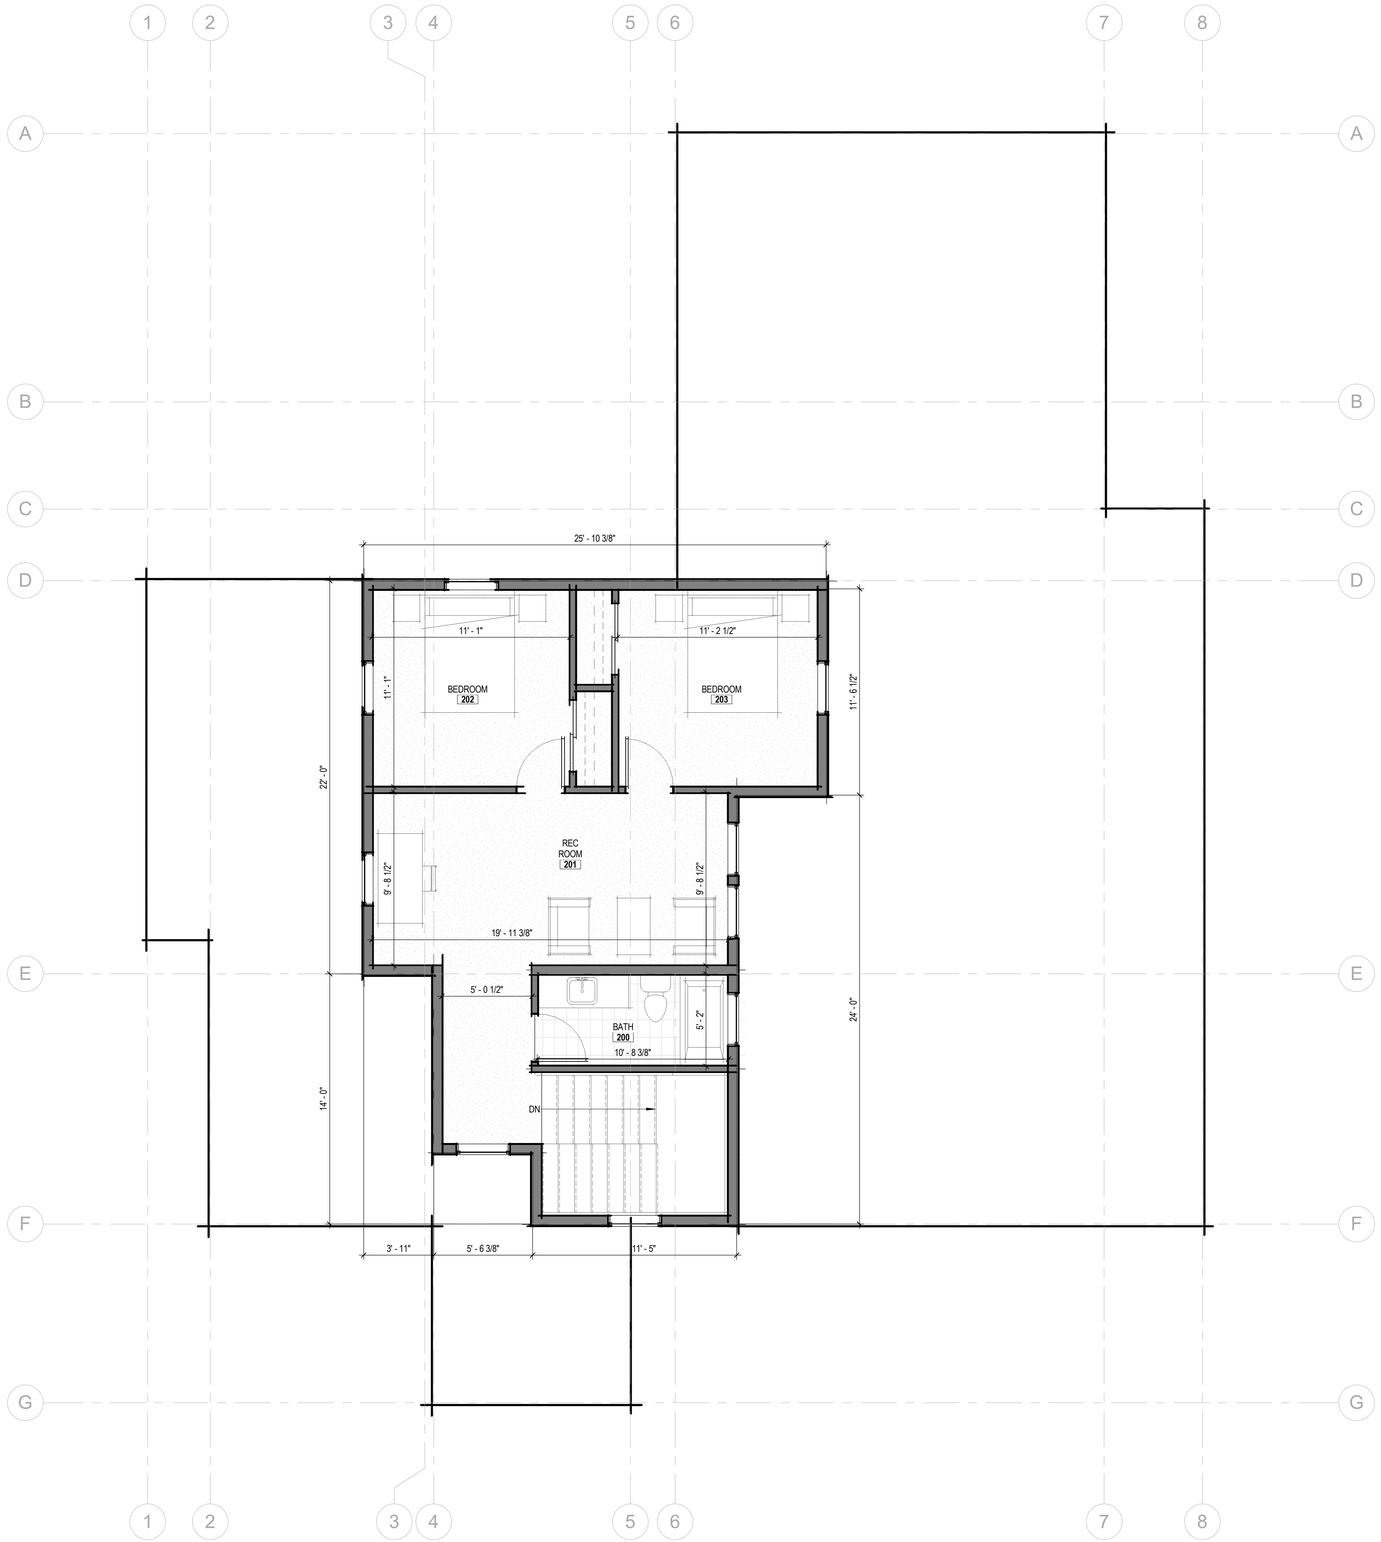


1 SECOND FLOOR PLAN

1/4" = 1'-0"

ENGINEERED WOOD FLOORING

TILE 1

TILE 2

CARPET

MARMOLEUM

**HOUSE AREA**

**1ST FLOOR = 2109 S.F.**
**2ND FLOOR = 650 S.F.**
**TOTAL = 2759 S.F.**

**GARAGE = 838 S.F.**

NE45 ARCHITECTURE

1627 W. MAIN. ST, SUITE 325
BOZEMAN, MT 59715
406-599-6213
www.ne45arch.com

# FLANDERS - HOUSE D

TBD, BOZEMAN, MONTANA 59715

| 1 | DESCRIPTION | DATE |
|---|---|---|

Issued

| | |
|---|---|
| Project Number | 16030 |
| Date | 06.22.17 |
| Drawn By | NE45 |
| Checked By: | NE45 |

Copyright:
ALL DRAWN AND WRITTEN INFORMATION APPEARING SHALL NOT BE DUPLICATED, DISCLOSED OR OTHERWISE USED WITHOUT THE WRITTEN CONSENT OF NE45 ARCHITECTURE.

Sheet Name
SECOND FLOOR PLAN

A-102

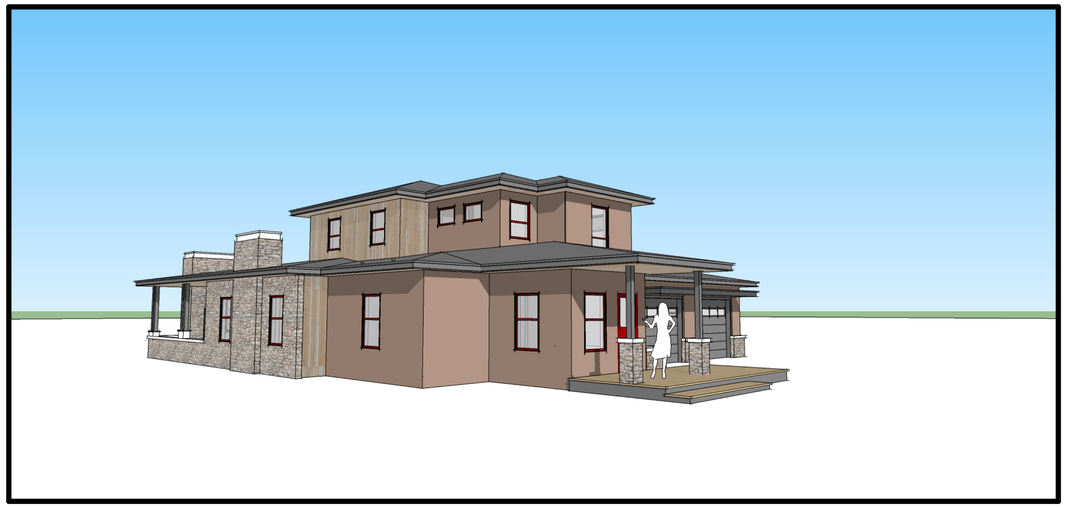

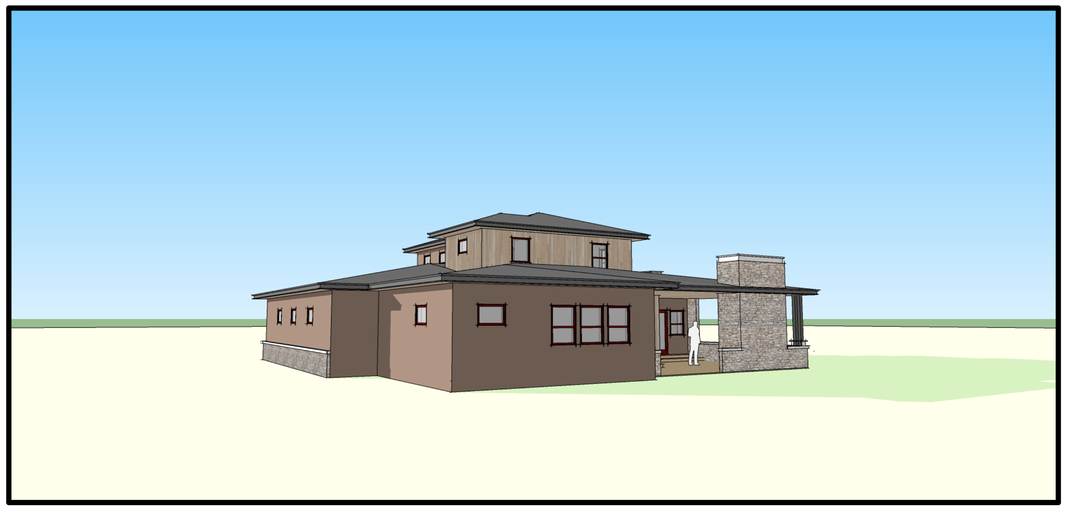

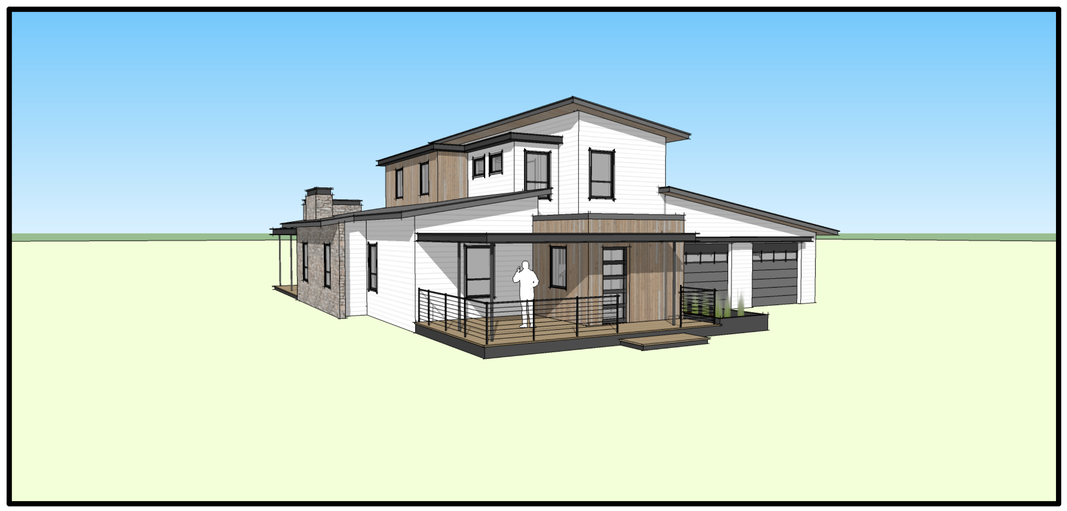

NE45 ARCHITECTURE

NE45 ARCHITECTURE
1627 W. MAIN. ST, SUITE 325
BOZEMAN, MT 59715
406-599-6213
www.ne45arch.com


# FLANDERS - HOUSE D

TBD, BOZEMAN, MONTANA 59715

| 1 | DESCRIPTION | DATE |
|---|---|---|

Issued

| | |
|---|---|
| Project Number | 16030 |
| Date | 06.22.17 |
| Drawn By | Author |
| Checked By: | Checker |


Copyright:
ALL DRAWN AND WRITTEN INFORMATION APPEARING SHALL NOT BE DUPLICATED, DISCLOSED OR OTHERWISE USED WITHOUT THE WRITTEN CONSENT OF NE45 ARCHITECTURE


Sheet Name
Unnamed

**A-103**